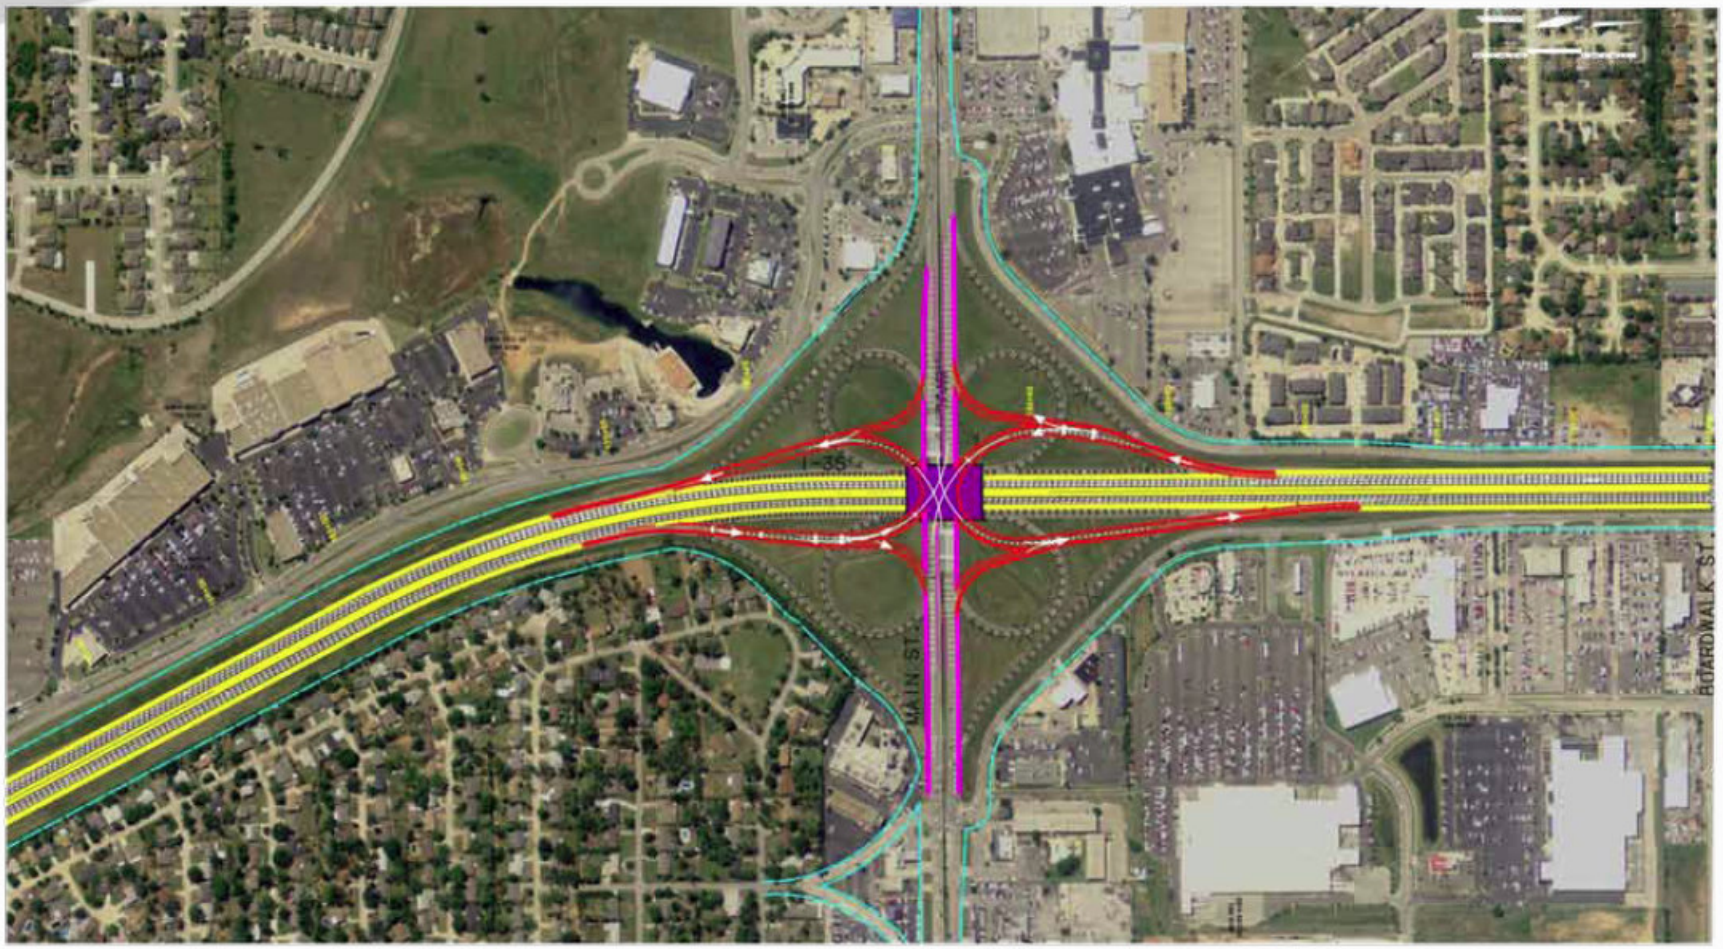

I-35 PROPOSED LEGEND

- PROPOSED RIGHT OF WAY
- EXISTING RIGHT OF WAY
- X X X = RAMPS TO BE REMOVED
- PROPOSED INTERCHANGE RAMPS
- 6-LANE PROPOSED I-35 MAINLINE
- PROPOSED ARTERIAL STREETS
- PROPOSED BRIDGES

I-35 SOUTH
SPUI @ MAIN ST.

BENHAM
an SAIC company