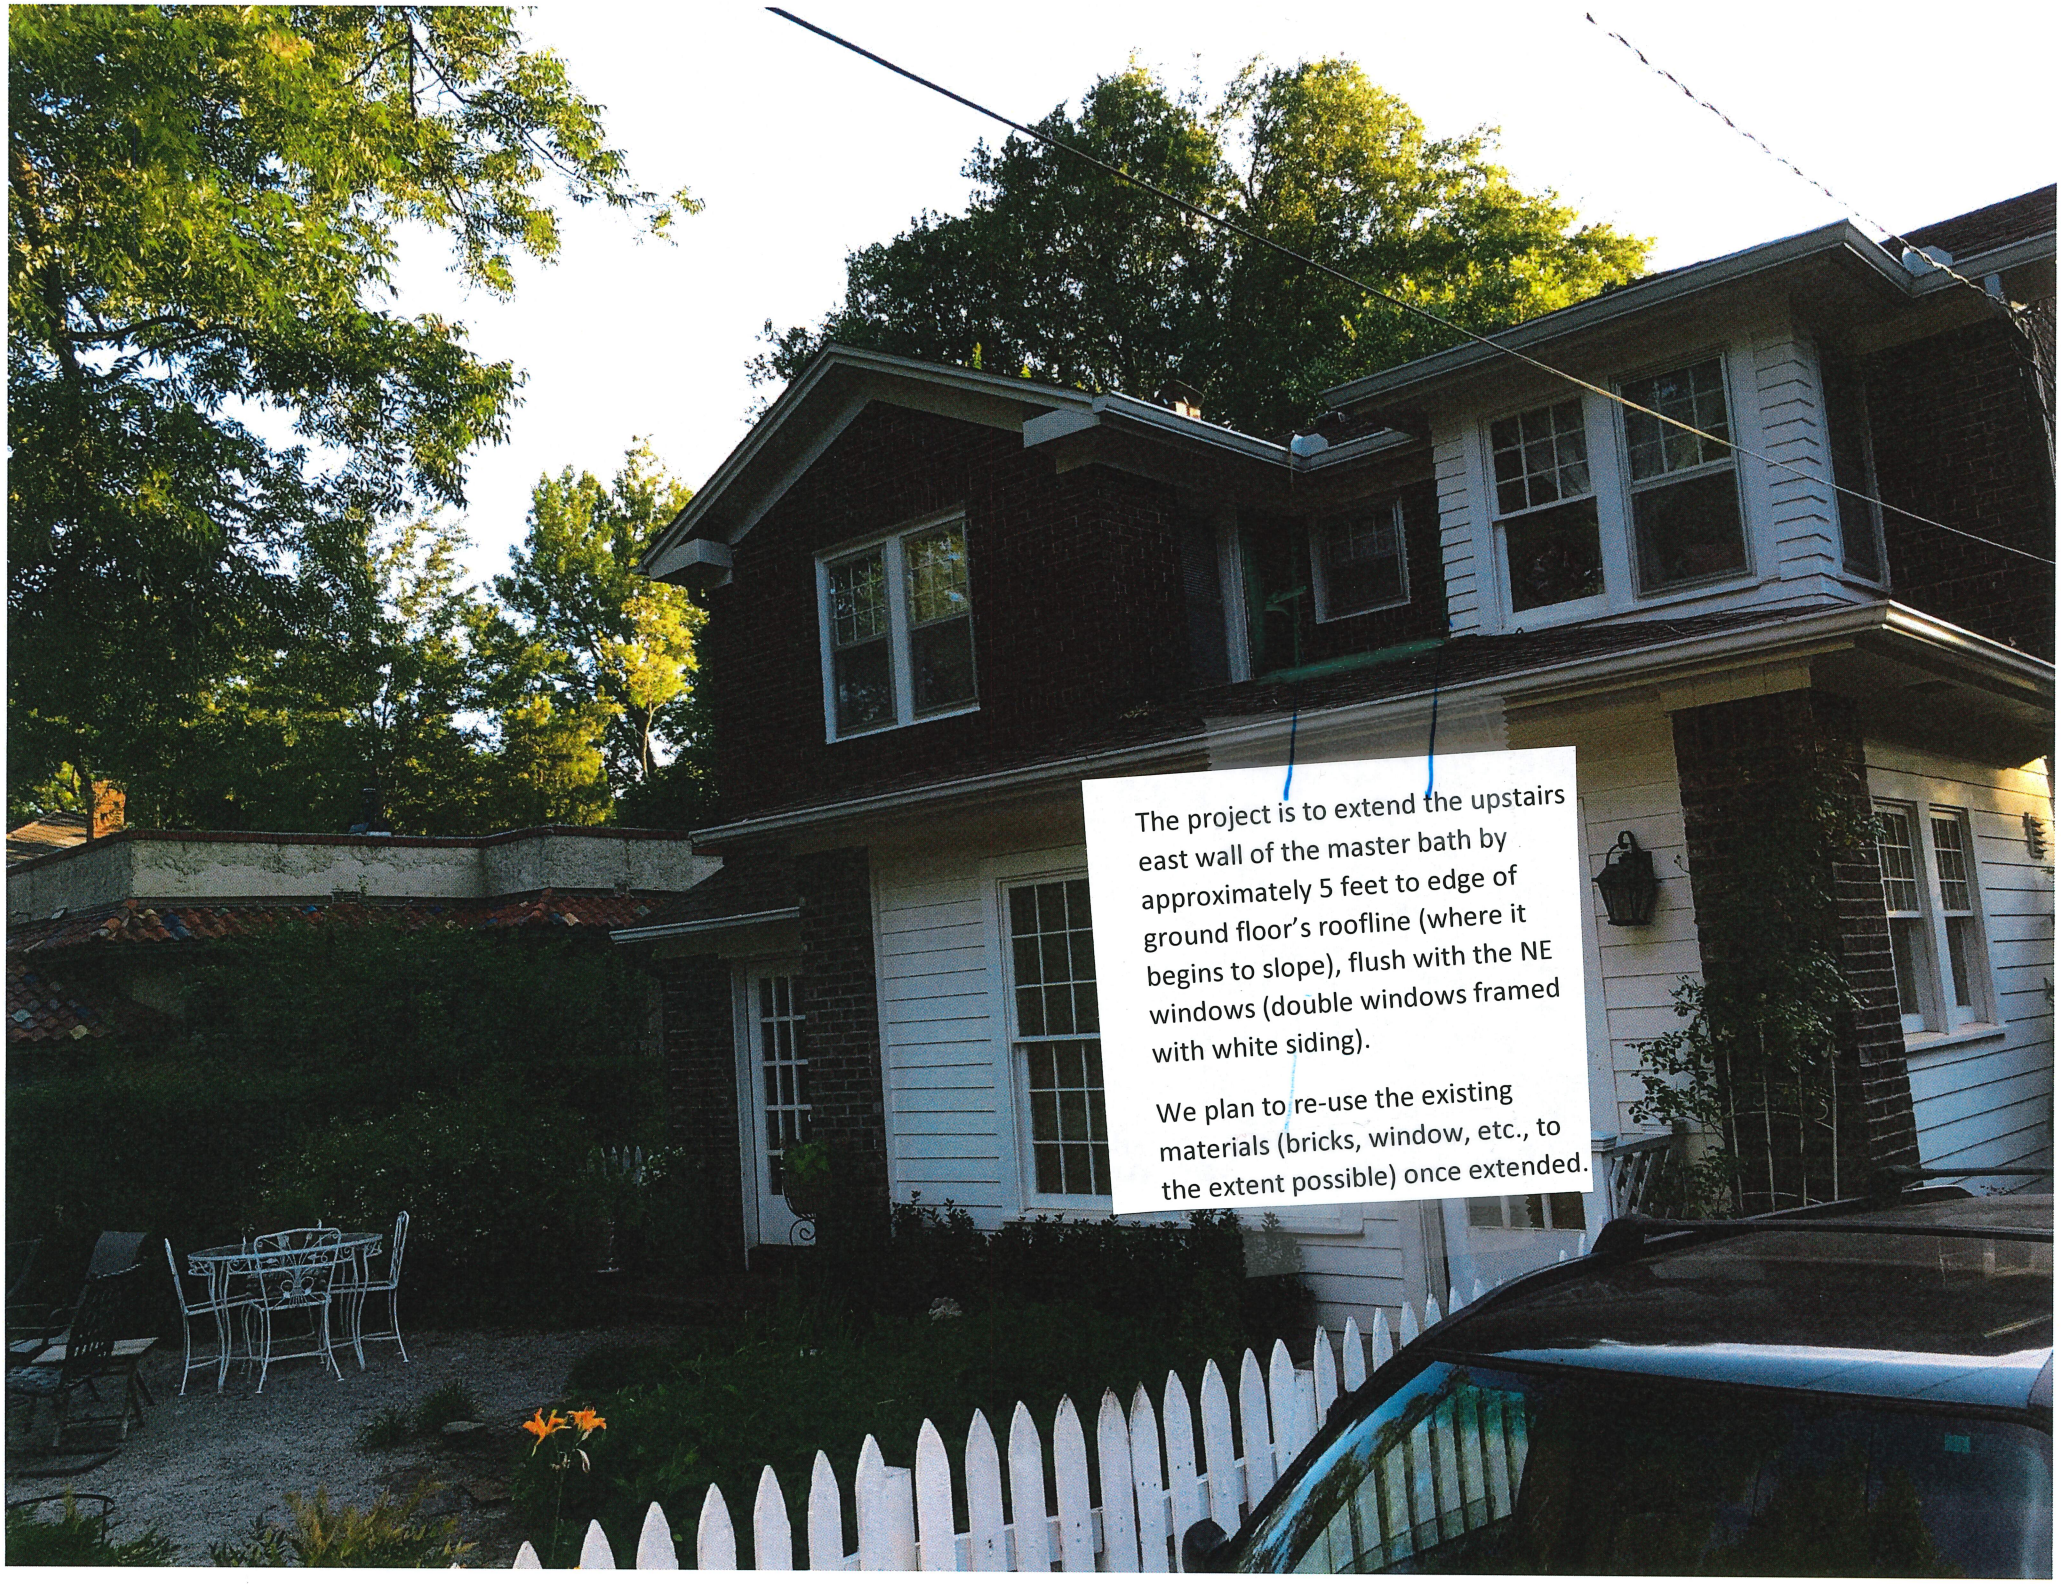
The project is to extend the upstairs east wall of the master bath by approximately 5 feet to edge of ground floor's roofline (where it begins to slope), flush with the NE windows (double windows framed with white siding).
We plan to re-use the existing materials (bricks, window, etc., to the extent possible) once extended.

Extend this portion
of the wall to be flush
with this