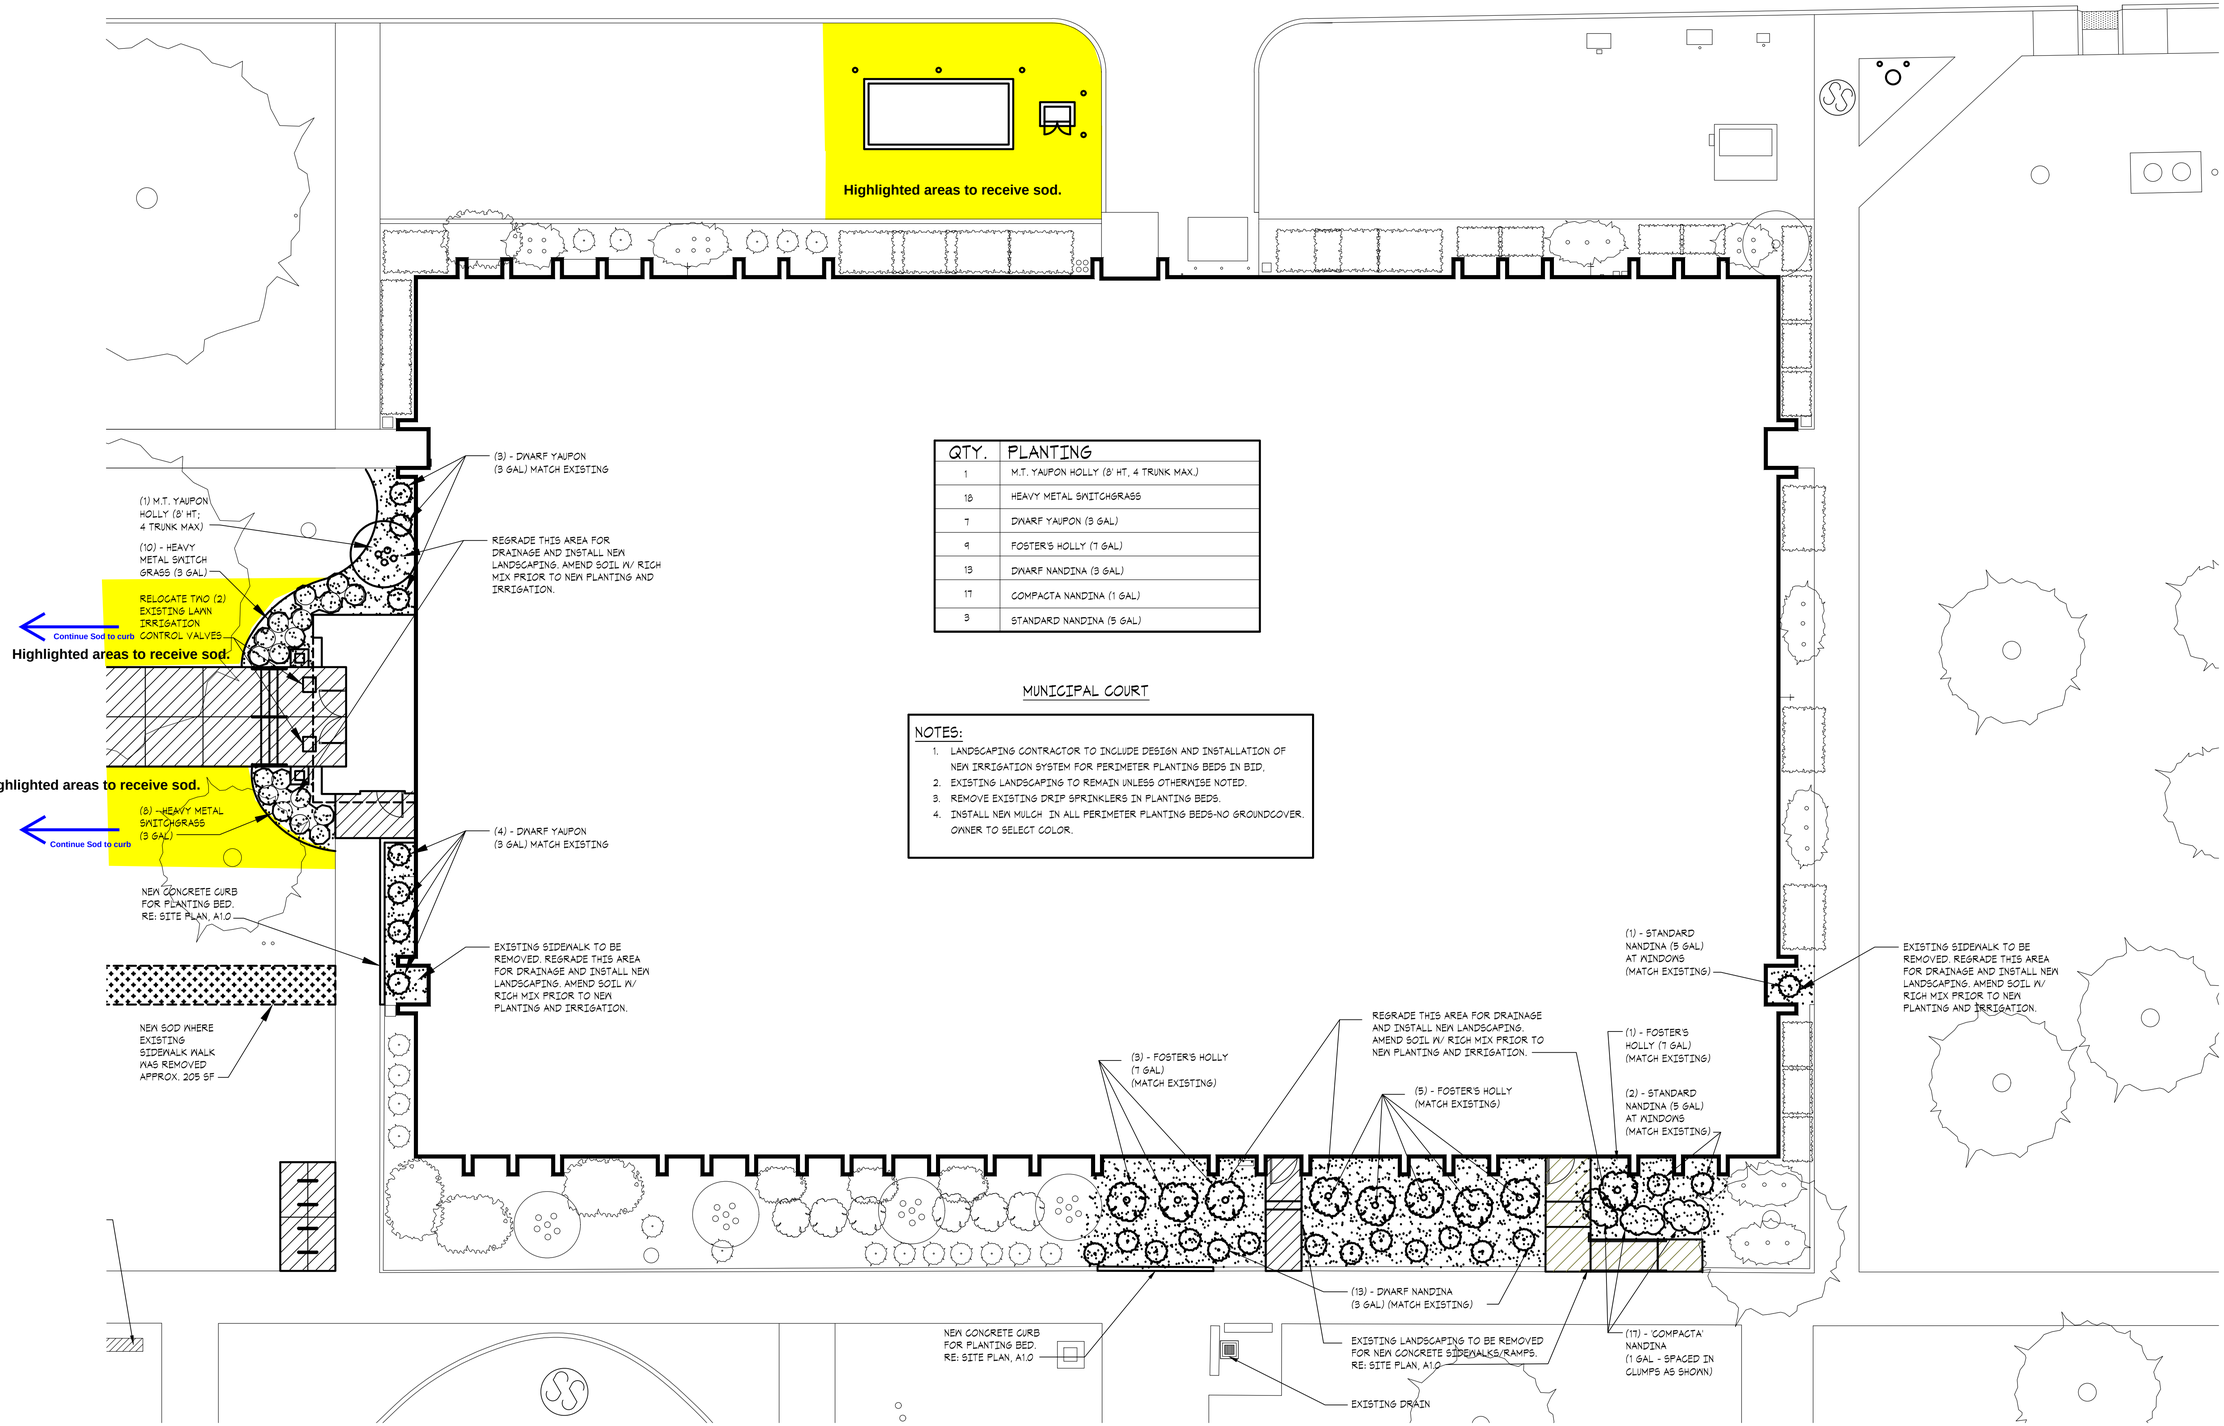

QTY.	PLANTING
1	M.T. YAUPON HOLLY (8' HT, 4 TRUNK MAX.)
18	HEAVY METAL SWITCHGRASS
7	DWARF YAUPON (3 GAL)
9	FOSTER'S HOLLY (7 GAL)
13	DWARF NANDINA (3 GAL)
17	COMPACTA NANDINA (1 GAL)
3	STANDARD NANDINA (5 GAL)

MUNICIPAL COURT

NOTES:

1. LANDSCAPING CONTRACTOR TO INCLUDE DESIGN AND INSTALLATION OF NEW IRRIGATION SYSTEM FOR PERIMETER PLANTING BEDS IN BID.
2. EXISTING LANDSCAPING TO REMAIN UNLESS OTHERWISE NOTED.
3. REMOVE EXISTING DRIP SPRINKLERS IN PLANTING BEDS.
4. INSTALL NEW MULCH IN ALL PERIMETER PLANTING BEDS-NO GROUNDCOVER. OWNER TO SELECT COLOR.

01 LANDSCAPE PLAN
SCALE: 1/8" = 1'-0"

THE MCKINNEY PARTNERSHIP
architects
3600 West Main
Suite 200
Norman, Oklahoma
73072
405.360.1400 p
405.364.8287 f
tmparch.com

Seal:

Project:

City of Norman
Municipal Complex Renovation
Municipal Court
321 N. Webster Avenue
Norman, OK

Issue Date:
11/15/22 ISSUED FOR BIDDING

Revisions:

Project Number:
CM083319

Sheet Title:
LANDSCAPE PLAN

Sheet Number:
L1.0