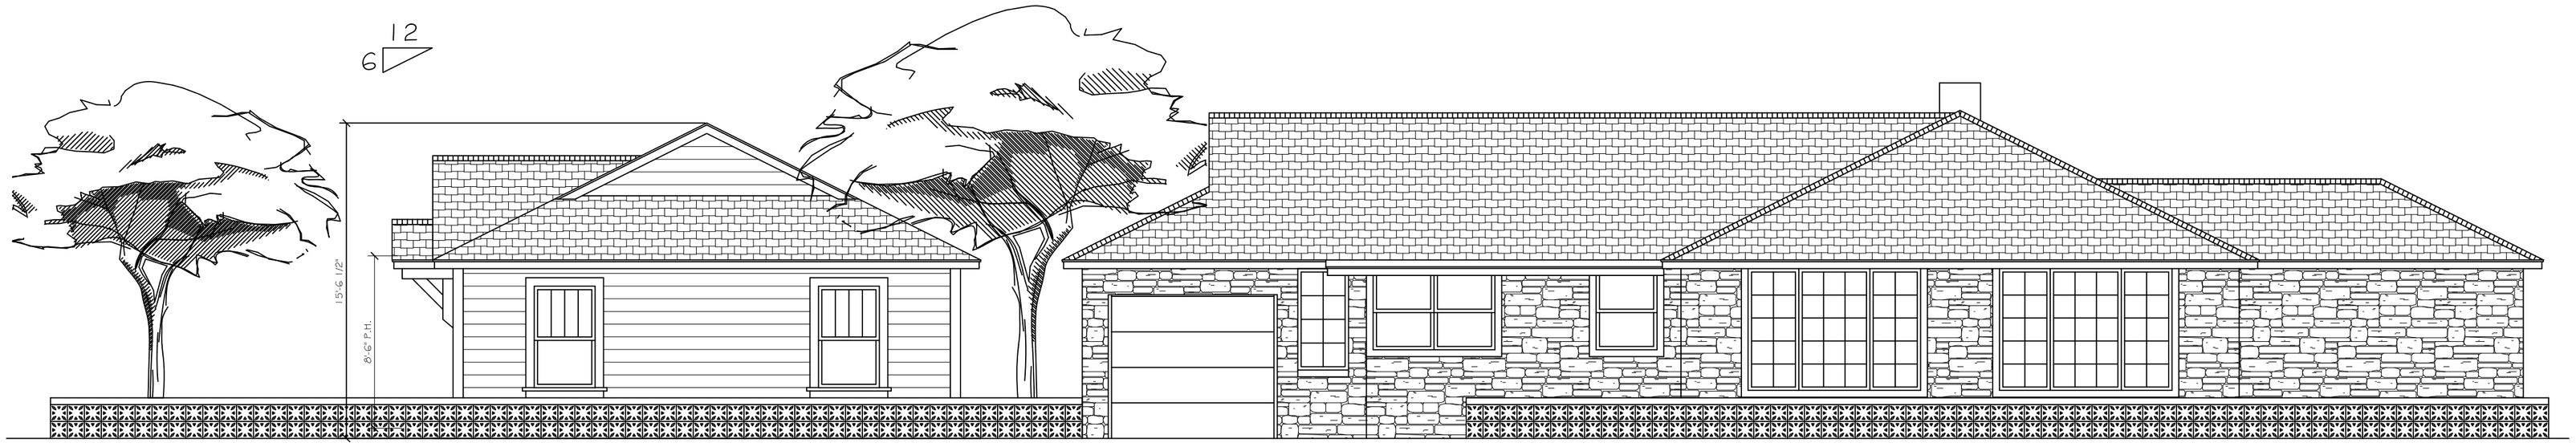


PROPOSED VIEW FROM DUFFY

PROPOSED VIEW FROM MILLER LANE

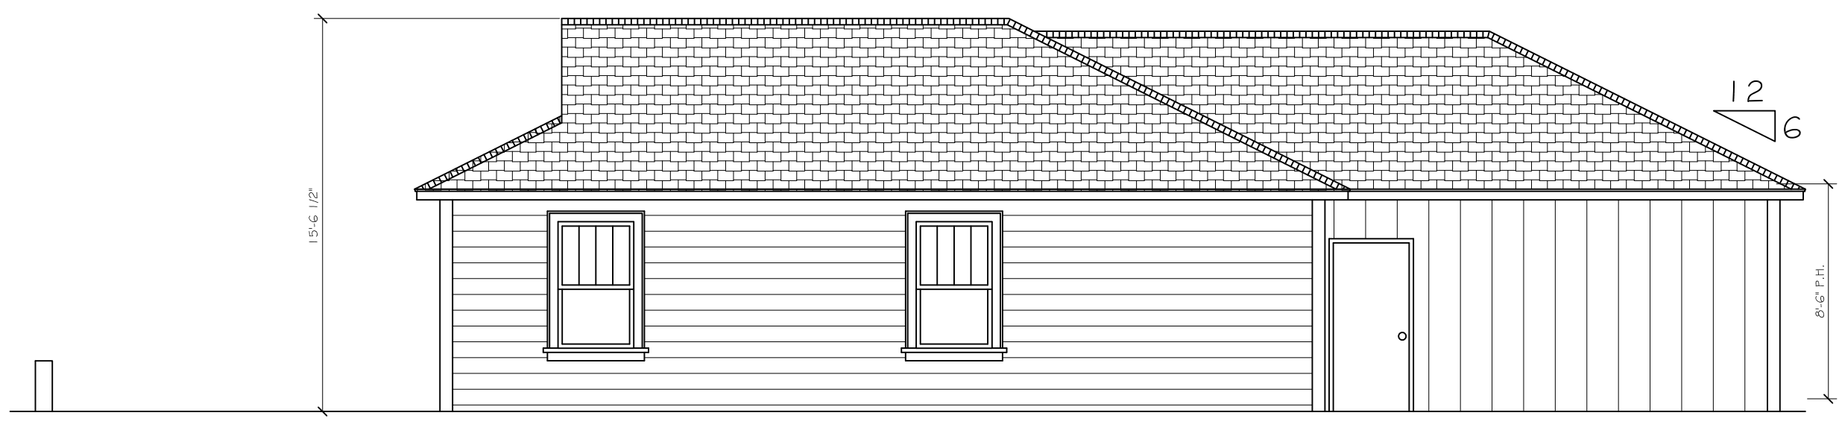


PROPOSED WEST VIEW OF APARTMENT

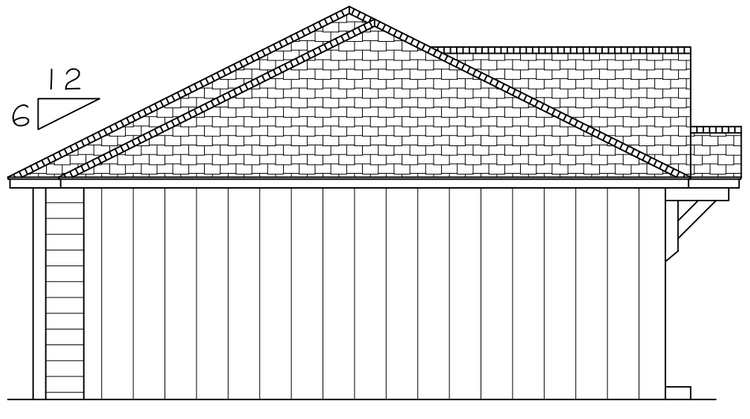


PROPOSED SOUTH VIEW OF APARTMENT

PREFERRED PLANS LLC
2600 VAN BUREN, STE. 2602
NORMAN, OK 73072
405-447-8999

© COPYRIGHT 2016