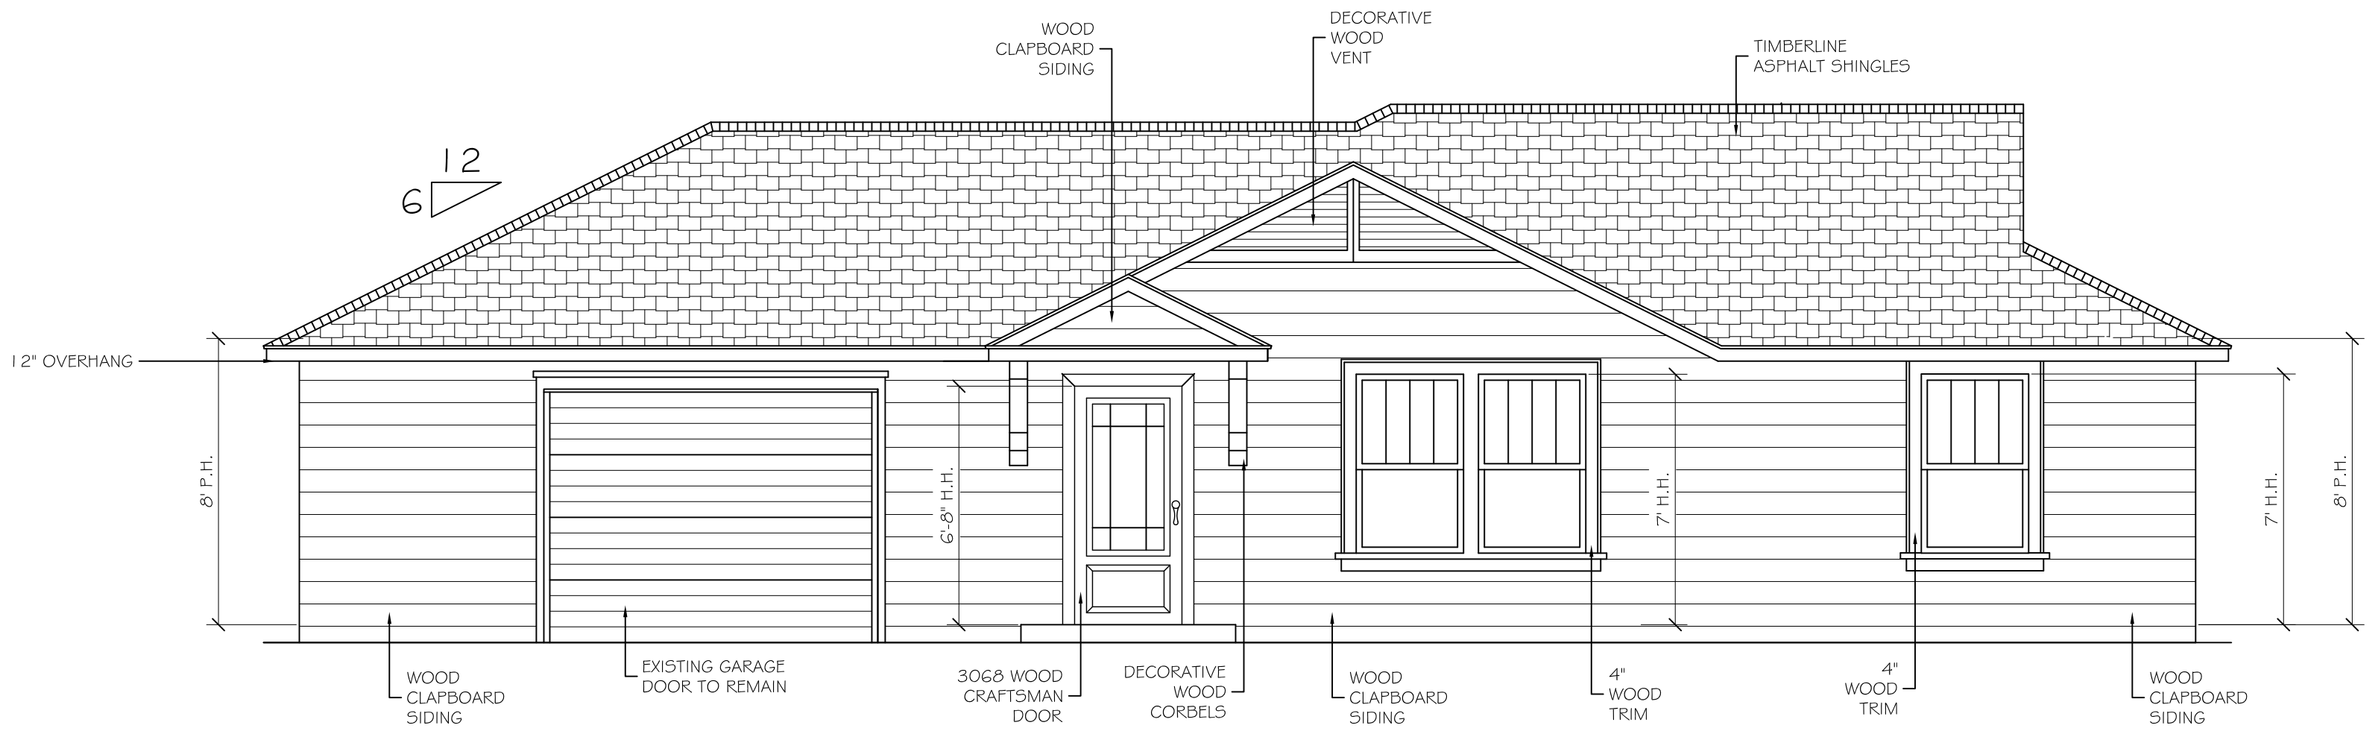

NORTH ELEVATION

SCALE: 1/4"= 1'-0"

SCALE: 1/8"= 1'-0"

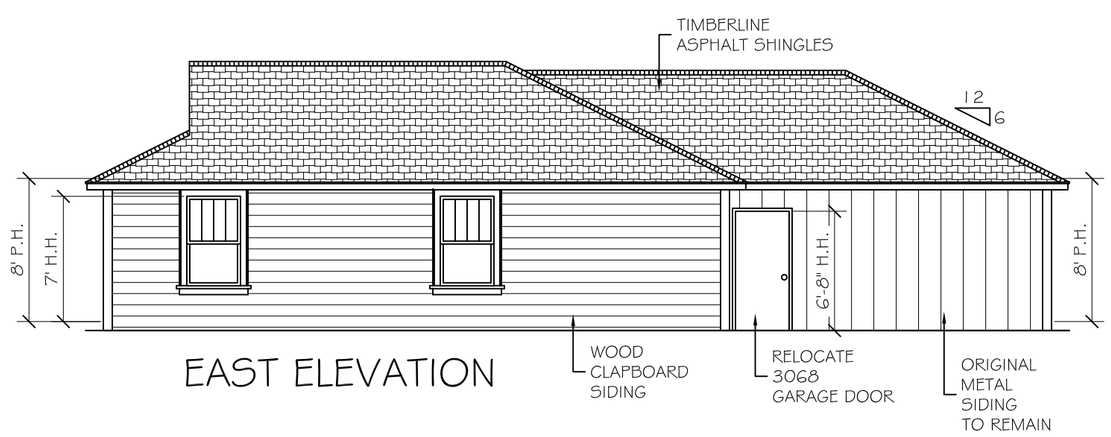

EAST ELEVATION

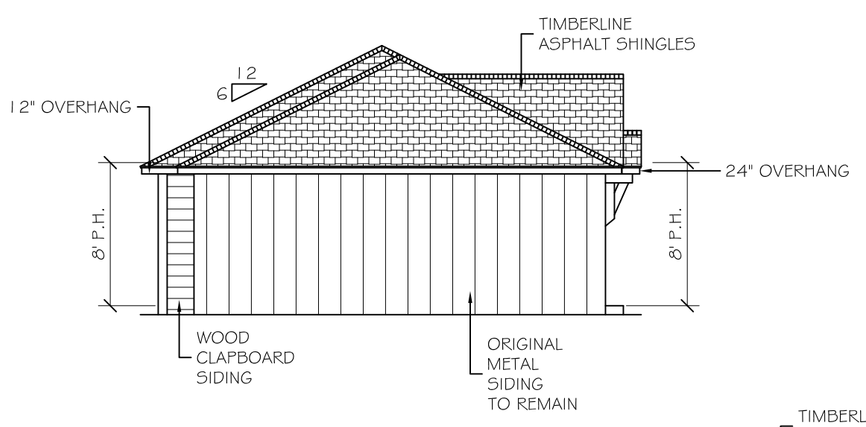

NORTH ELEVATION

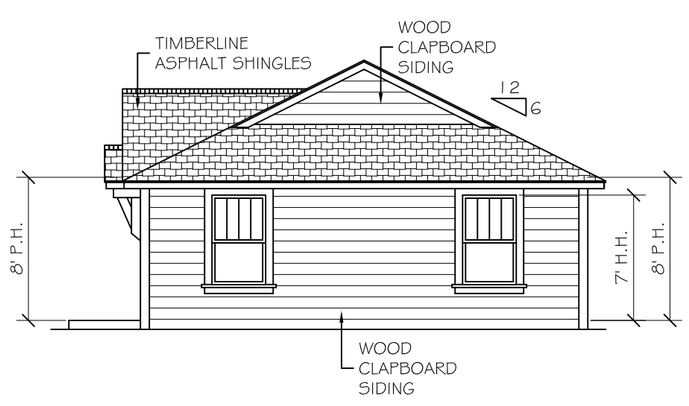

SOUTH ELEVATION

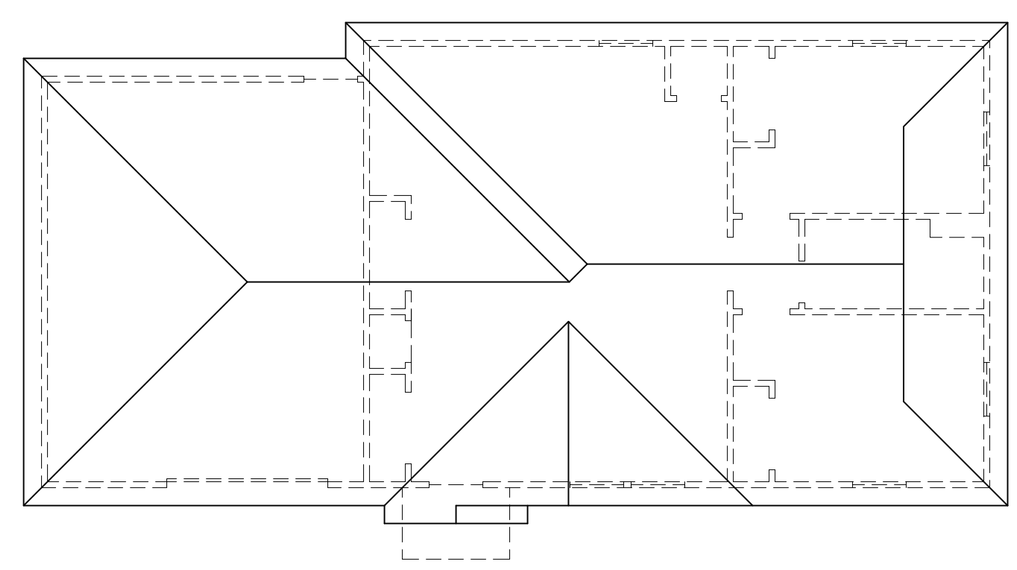

ROOF PLAN

6:12 PITCH

THESE PLANS WERE PURCHASED BY THE CUSTOMER AND ARE PROTECTED UNDER COMMON LAW COPYRIGHT. THESE PLANS ARE FOR CONSTRUCTION PURPOSES ONLY AT THE ADDRESS PROVIDED. THEY ARE NOT TO BE REPRODUCED, CHANGED OR COPIED WITHOUT THE CONSENT OF PREFERRED PLANS, LLC

© ALL RIGHTS RESERVED

DATE:
10/25/2016

SCALE:
AS SHOWN

HOOPER APARTMENT
730 MILLER AVE NORMAN, OK

DESIGNER IS NOT AN ARCHITECT OR ENGINEER, AND CONSTRUCTION SHOULD NOT BE UNDERTAKEN WITHOUT THE ASSISTANCE OF A CONSTRUCTION PROFESSIONAL BECAUSE LOCAL CODES MAY VARY AS WELL AS SITE CONDITIONS. PREFERRED PLANS, LLC DOES NOT WARRANT THE SUITABILITY OF THESE PLANS FOR USE ON ANY SPECIFIC SITE. CONSULT YOUR LOCAL ARCHITECT OR ENGINEER TO DETERMINE THE SUITABILITY OF THESE PLANS FOR USE ON YOUR SPECIFIC SITE OR LOCALE.

TOTAL LIVING:
868 sq. ft.

EXISTING GARAGE:
422 sq. ft.

PATIO:
24 sq. ft.

2600 VAN BUREN, STE. 2602
NORMAN, OK 73072
TEL. (405) 447-8999
www.preferred-plans.net

PREFERRED PLANS LLC

ELEVATIONS
3