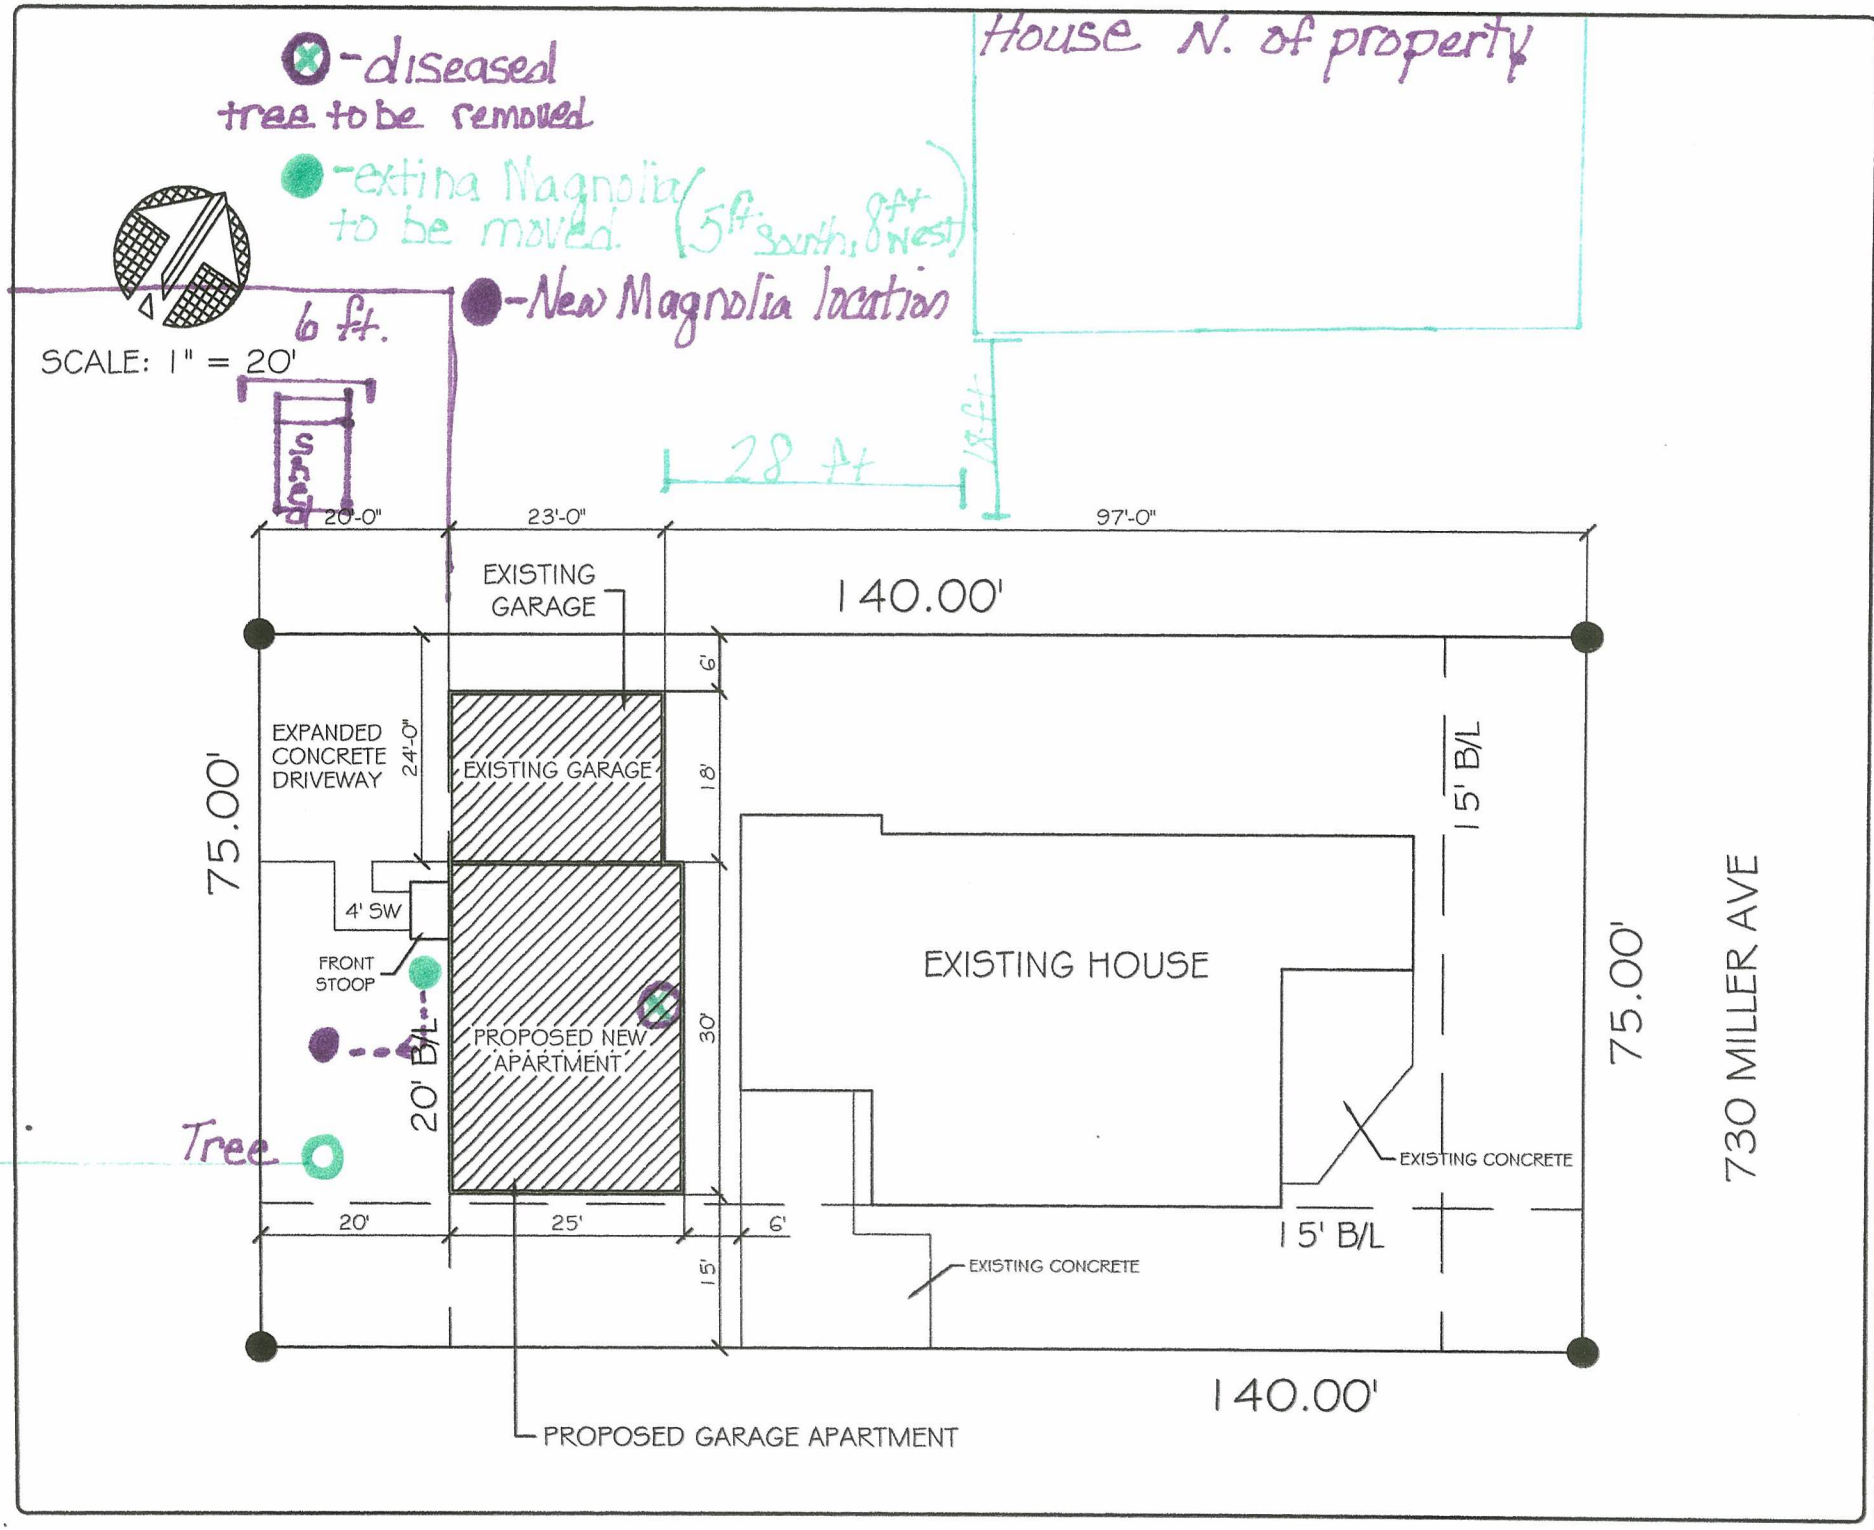

DATE: 10/25/2016

SCALE: 1" = 20'-0"

HOOPER GARAGE APARTMENT
730 MILLER AVE

2600 VAN BUREN, STE. 2602
NORMAN, OK 73072
TEL. (405) 447-8999
www.preferred-plans.net
PREFERRED PLANS LLC

PLOT PLAN
1