Option 1

10500 SQ FT LOT		
EXISTING HOUSE-	2281 SQ FT	
EXISTING DETACHED GARAGE-	414 SQ FT	1289
PROPOSED GARAGE APARTMENT-	875 SQ FT	
TOTAL BUILDING COVERAGE	3570 SQ FT	(34.00%)
EXISTING CONCRETE-	932 SQ FT	(8.88%)
TOTAL LOT COVERAGE	4502 SQ FT	(42.88%)

SCALE: 1" = 20'

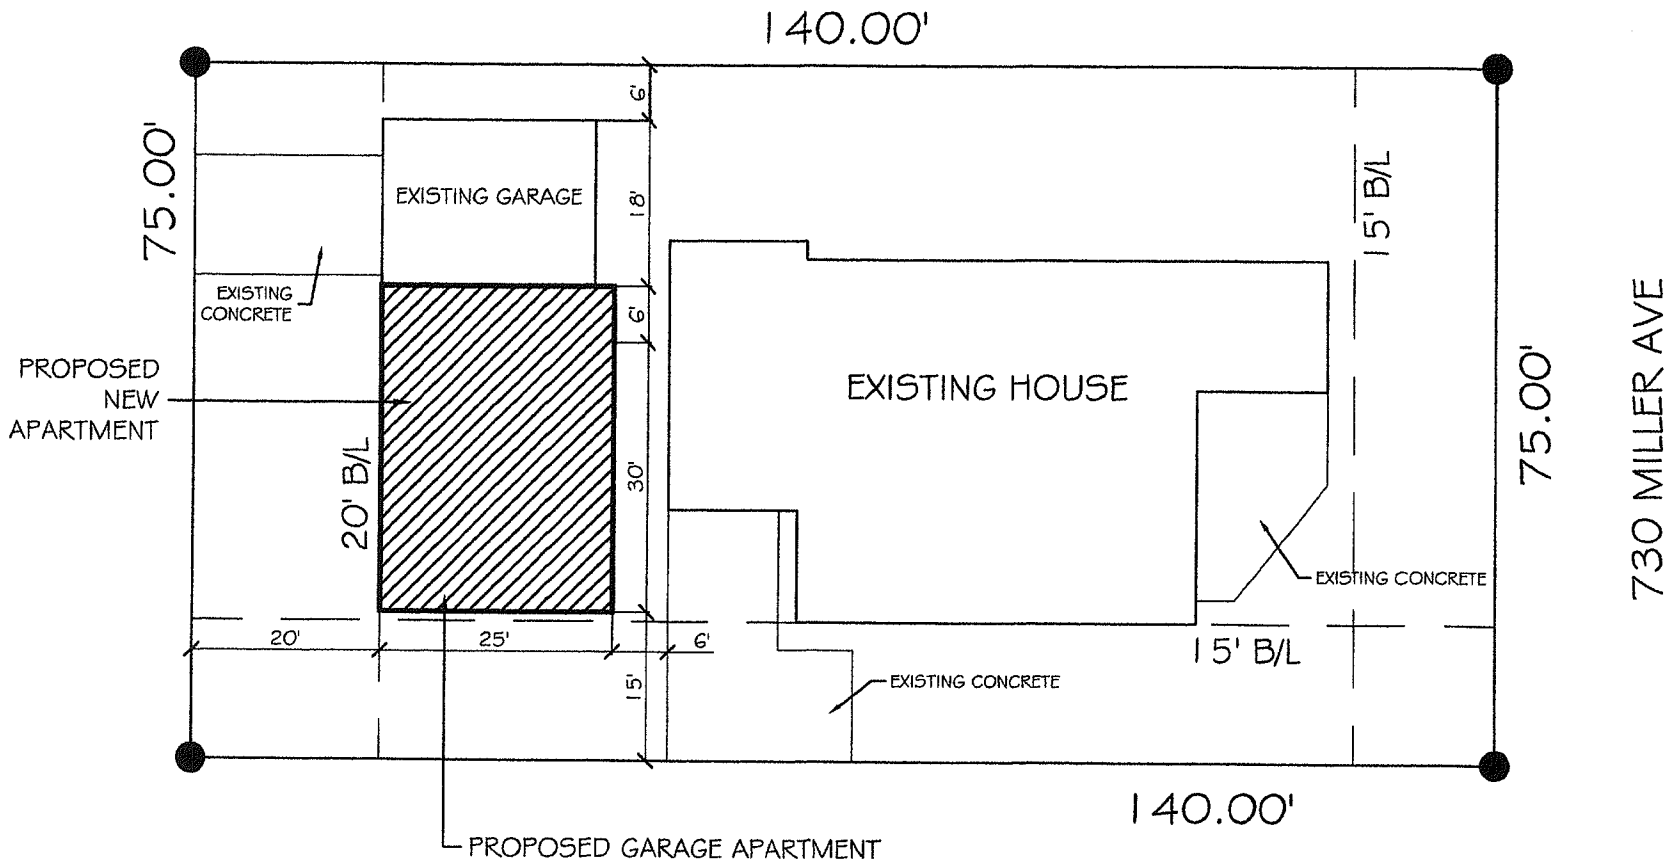

DATE: 9/12/2016

SCALE: 1" = 20'-0"

HOOPER GARAGE APARTMENT
730 MILLER AVE

2600 VAN BUREN, STE. 2602
NORMAN, OK 73072
TEL. (405) 447-8999
www.preferred-plans.net

P-01 PLAN

1

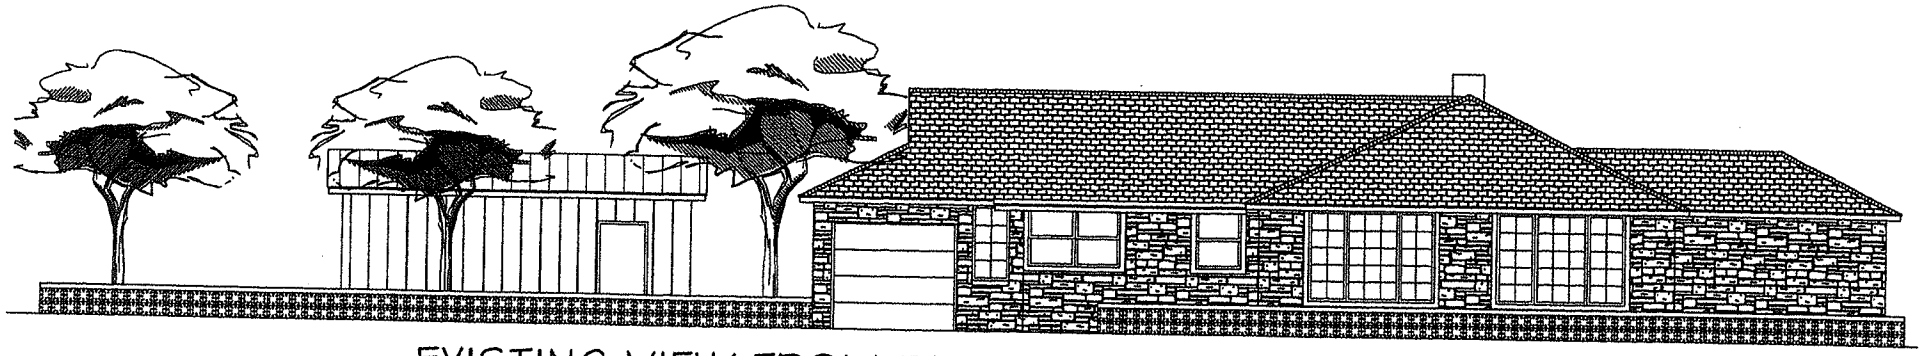

EXISTING VIEW FROM DUFFY

EXISTING VIEW FROM MILLER LANE

PREFERRED PLANS LLC
2600 VAN BUREN, STE. 2602
NORMAN, OK 73072
405-447-8999

© COPYRIGHT 2016

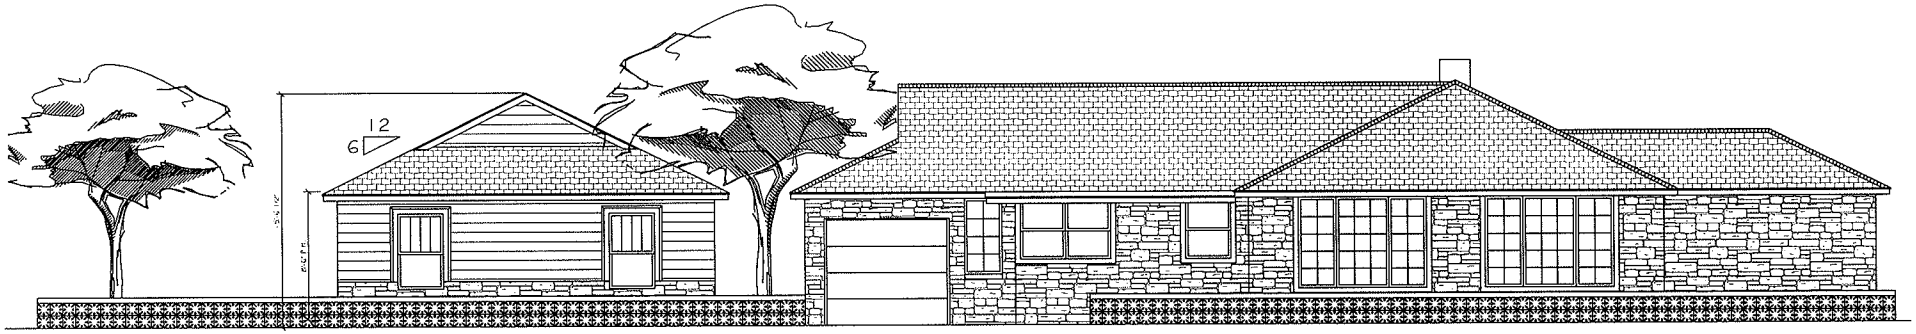

PROPOSED VIEW FROM DUFFY

PROPOSED VIEW FROM MILLER LANE

PREFERRED PLANS LLC
2600 VAN BUREN, STE. 2602
NORMAN, OK 73072
405-447-8999

© COPYRIGHT 2016

FRONT ELEVATION

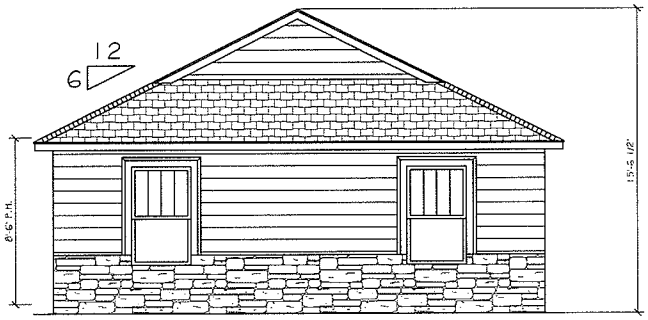

RIGHT ELEVATION

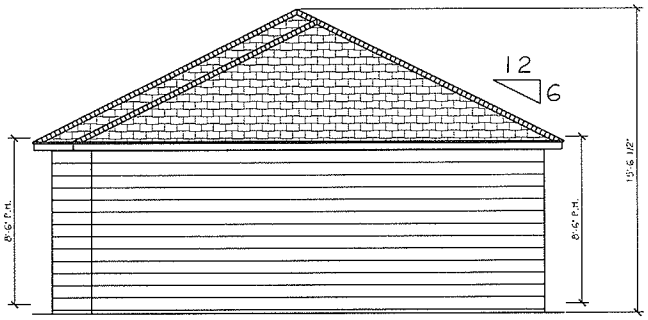

LEFT ELEVATION

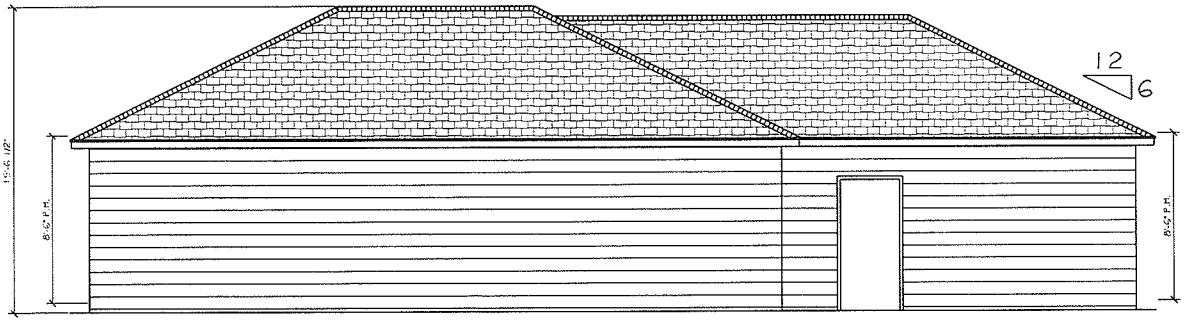

REAR ELEVATION

PREFERRED PLANS LLC
2600 VAN BUREN, STE. 2602
NORMAN, OK 73072
405-447-8999

© COPYRIGHT 2016

FRONT ELEVATION